



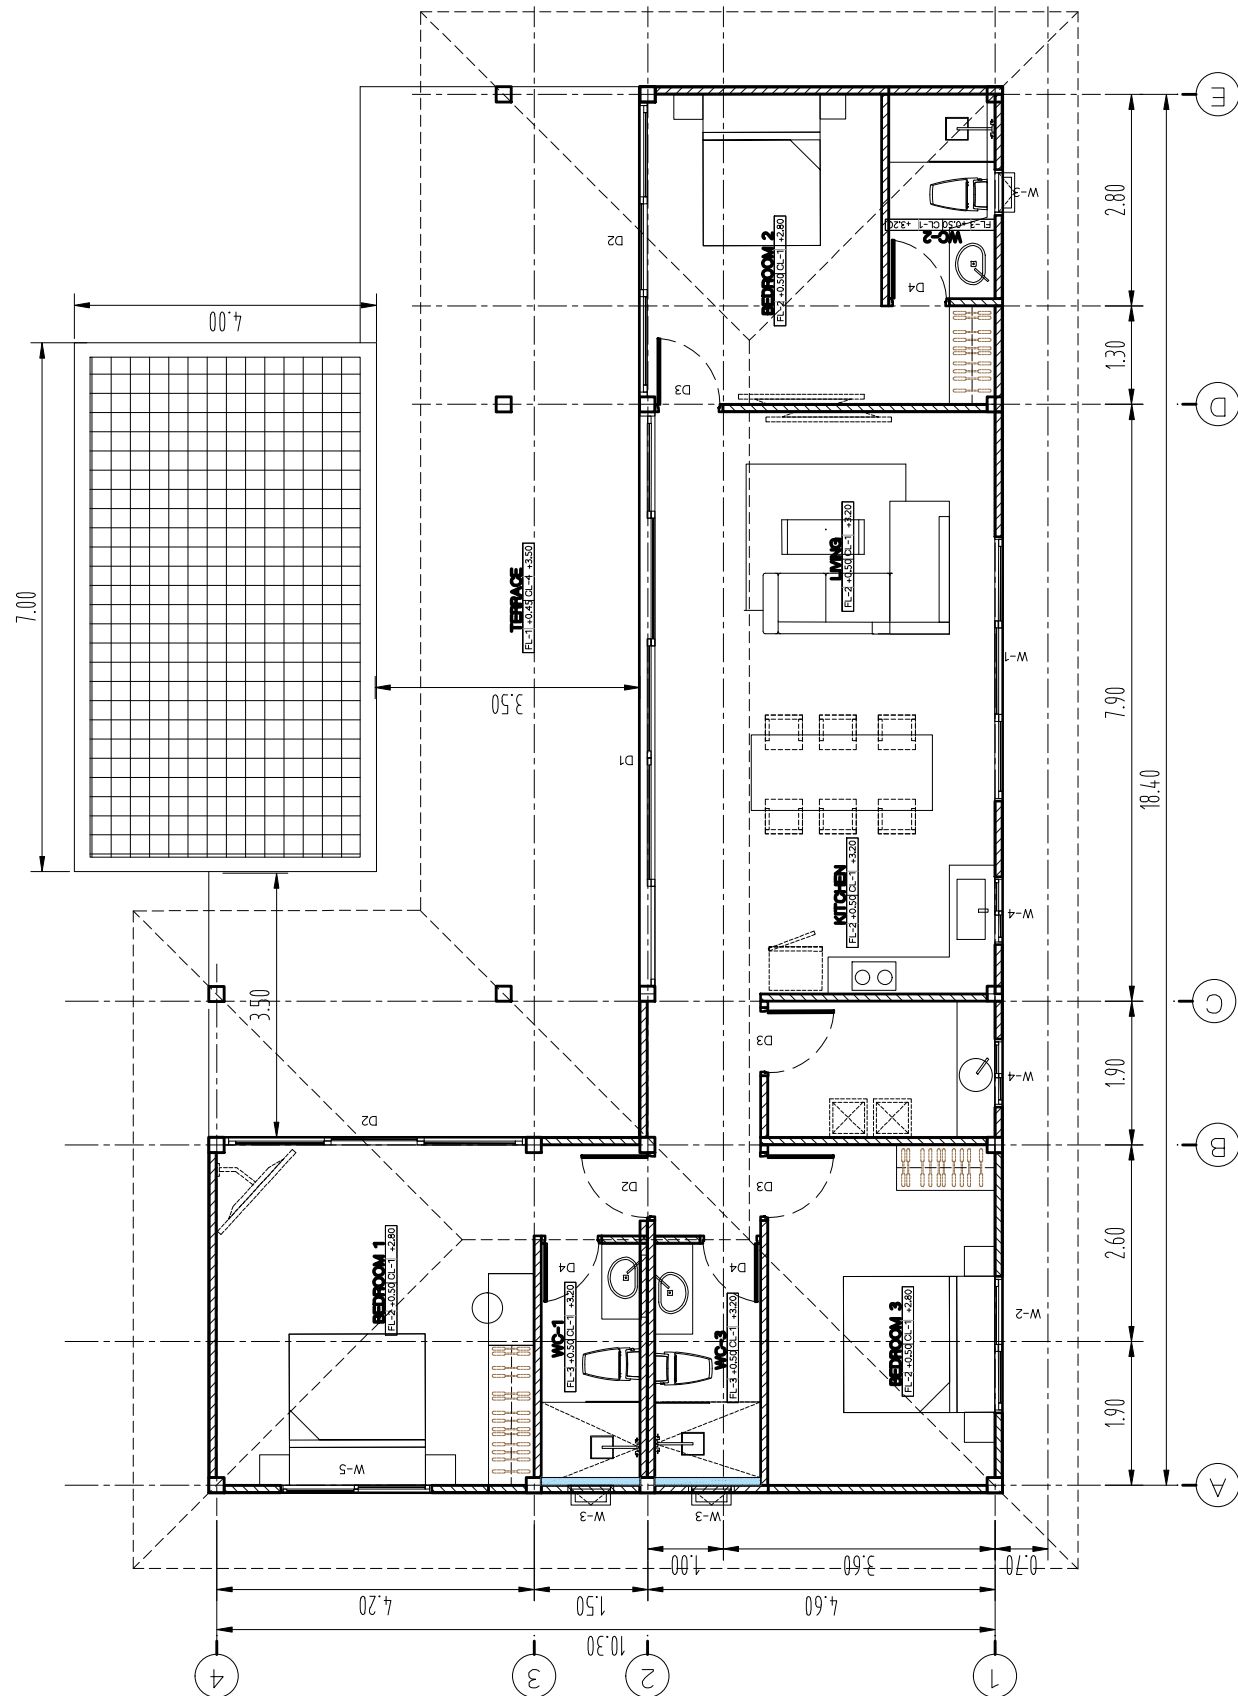

GROUND FLOOR PLAN

SCALE: 1:75

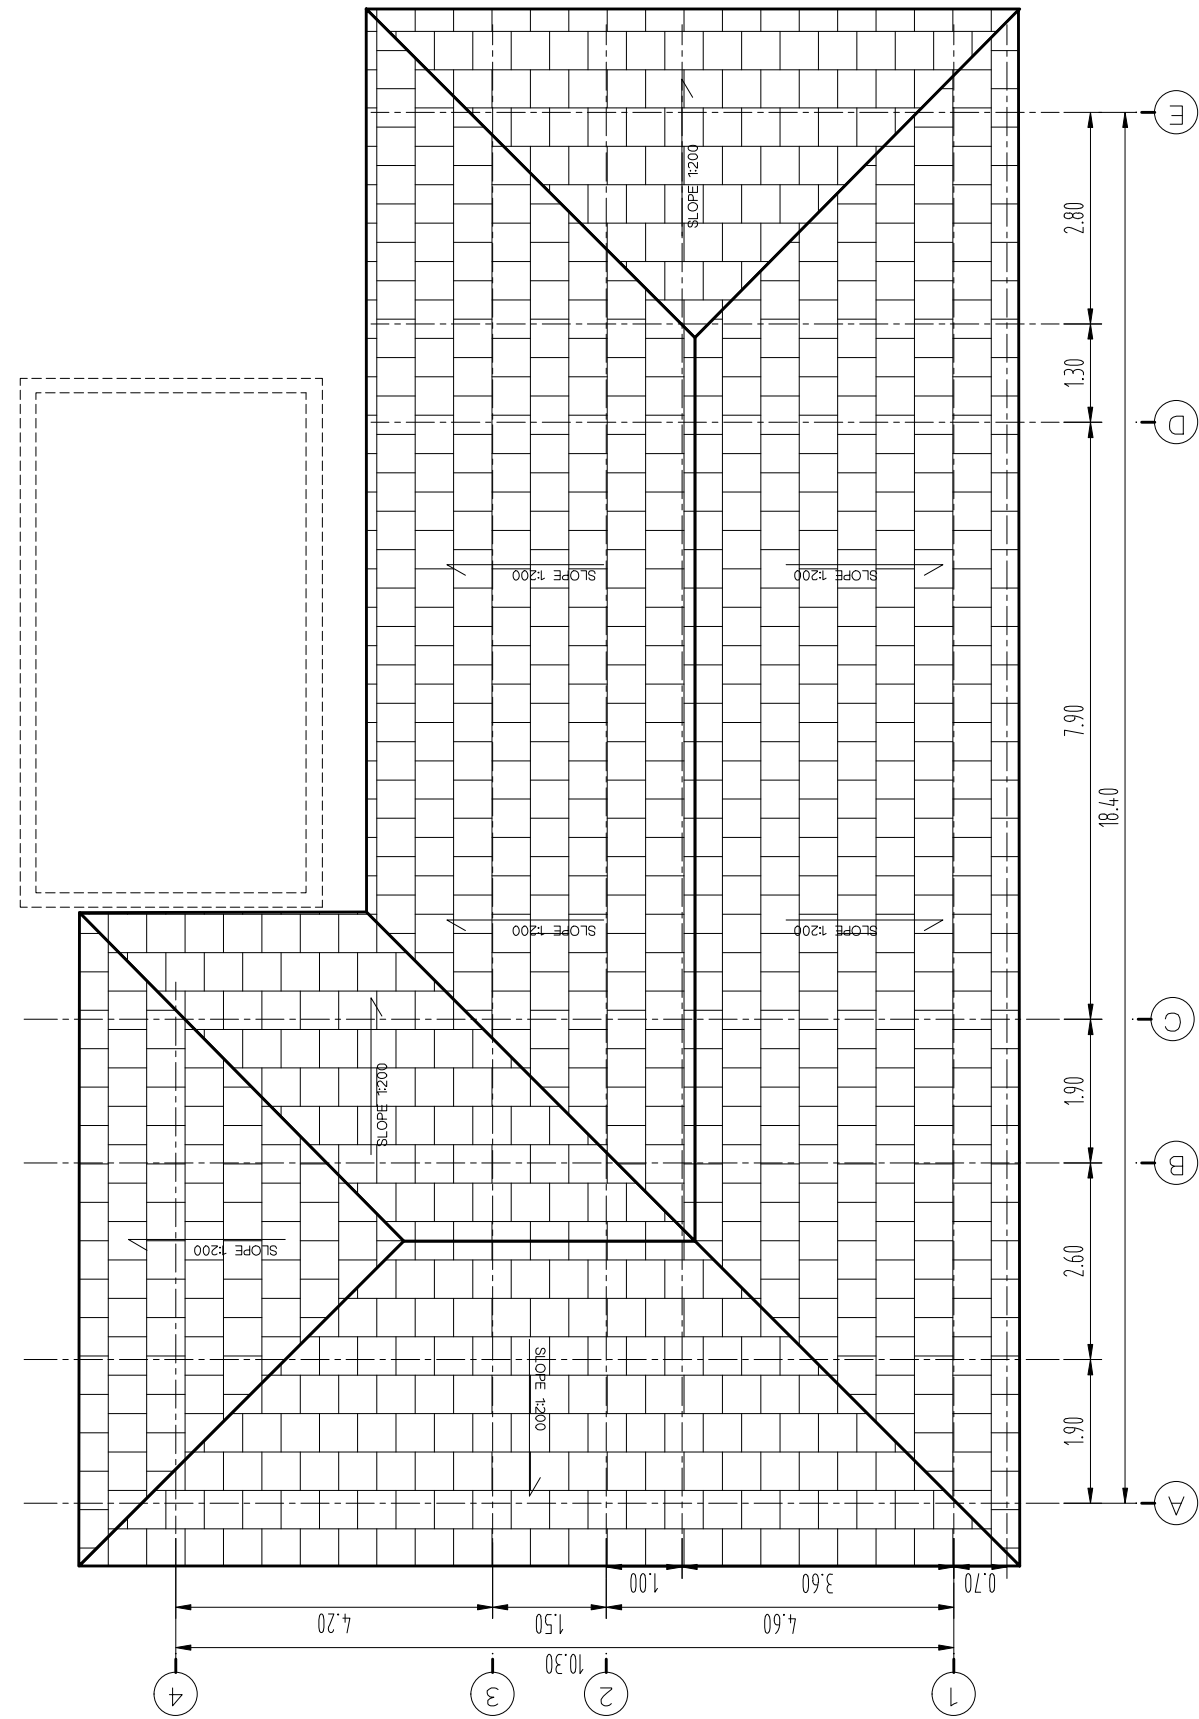

ROOF PLAN

SCALE: 1:75